

FILE NAME = DOCUMENT NAME
DATE/TIME = 26-MAR-2026 10:02
USER = iwhittaker

DESIGN SUPERVISOR B. FITZGERALD

JOB MANAGER L. SCHILLING


DESIGN R. RUELE

CHECK J. GORTON

DRAFTING R. RUELE

CHECK L. SCHILLING

PROJECT MANAGER L. SCHILLING

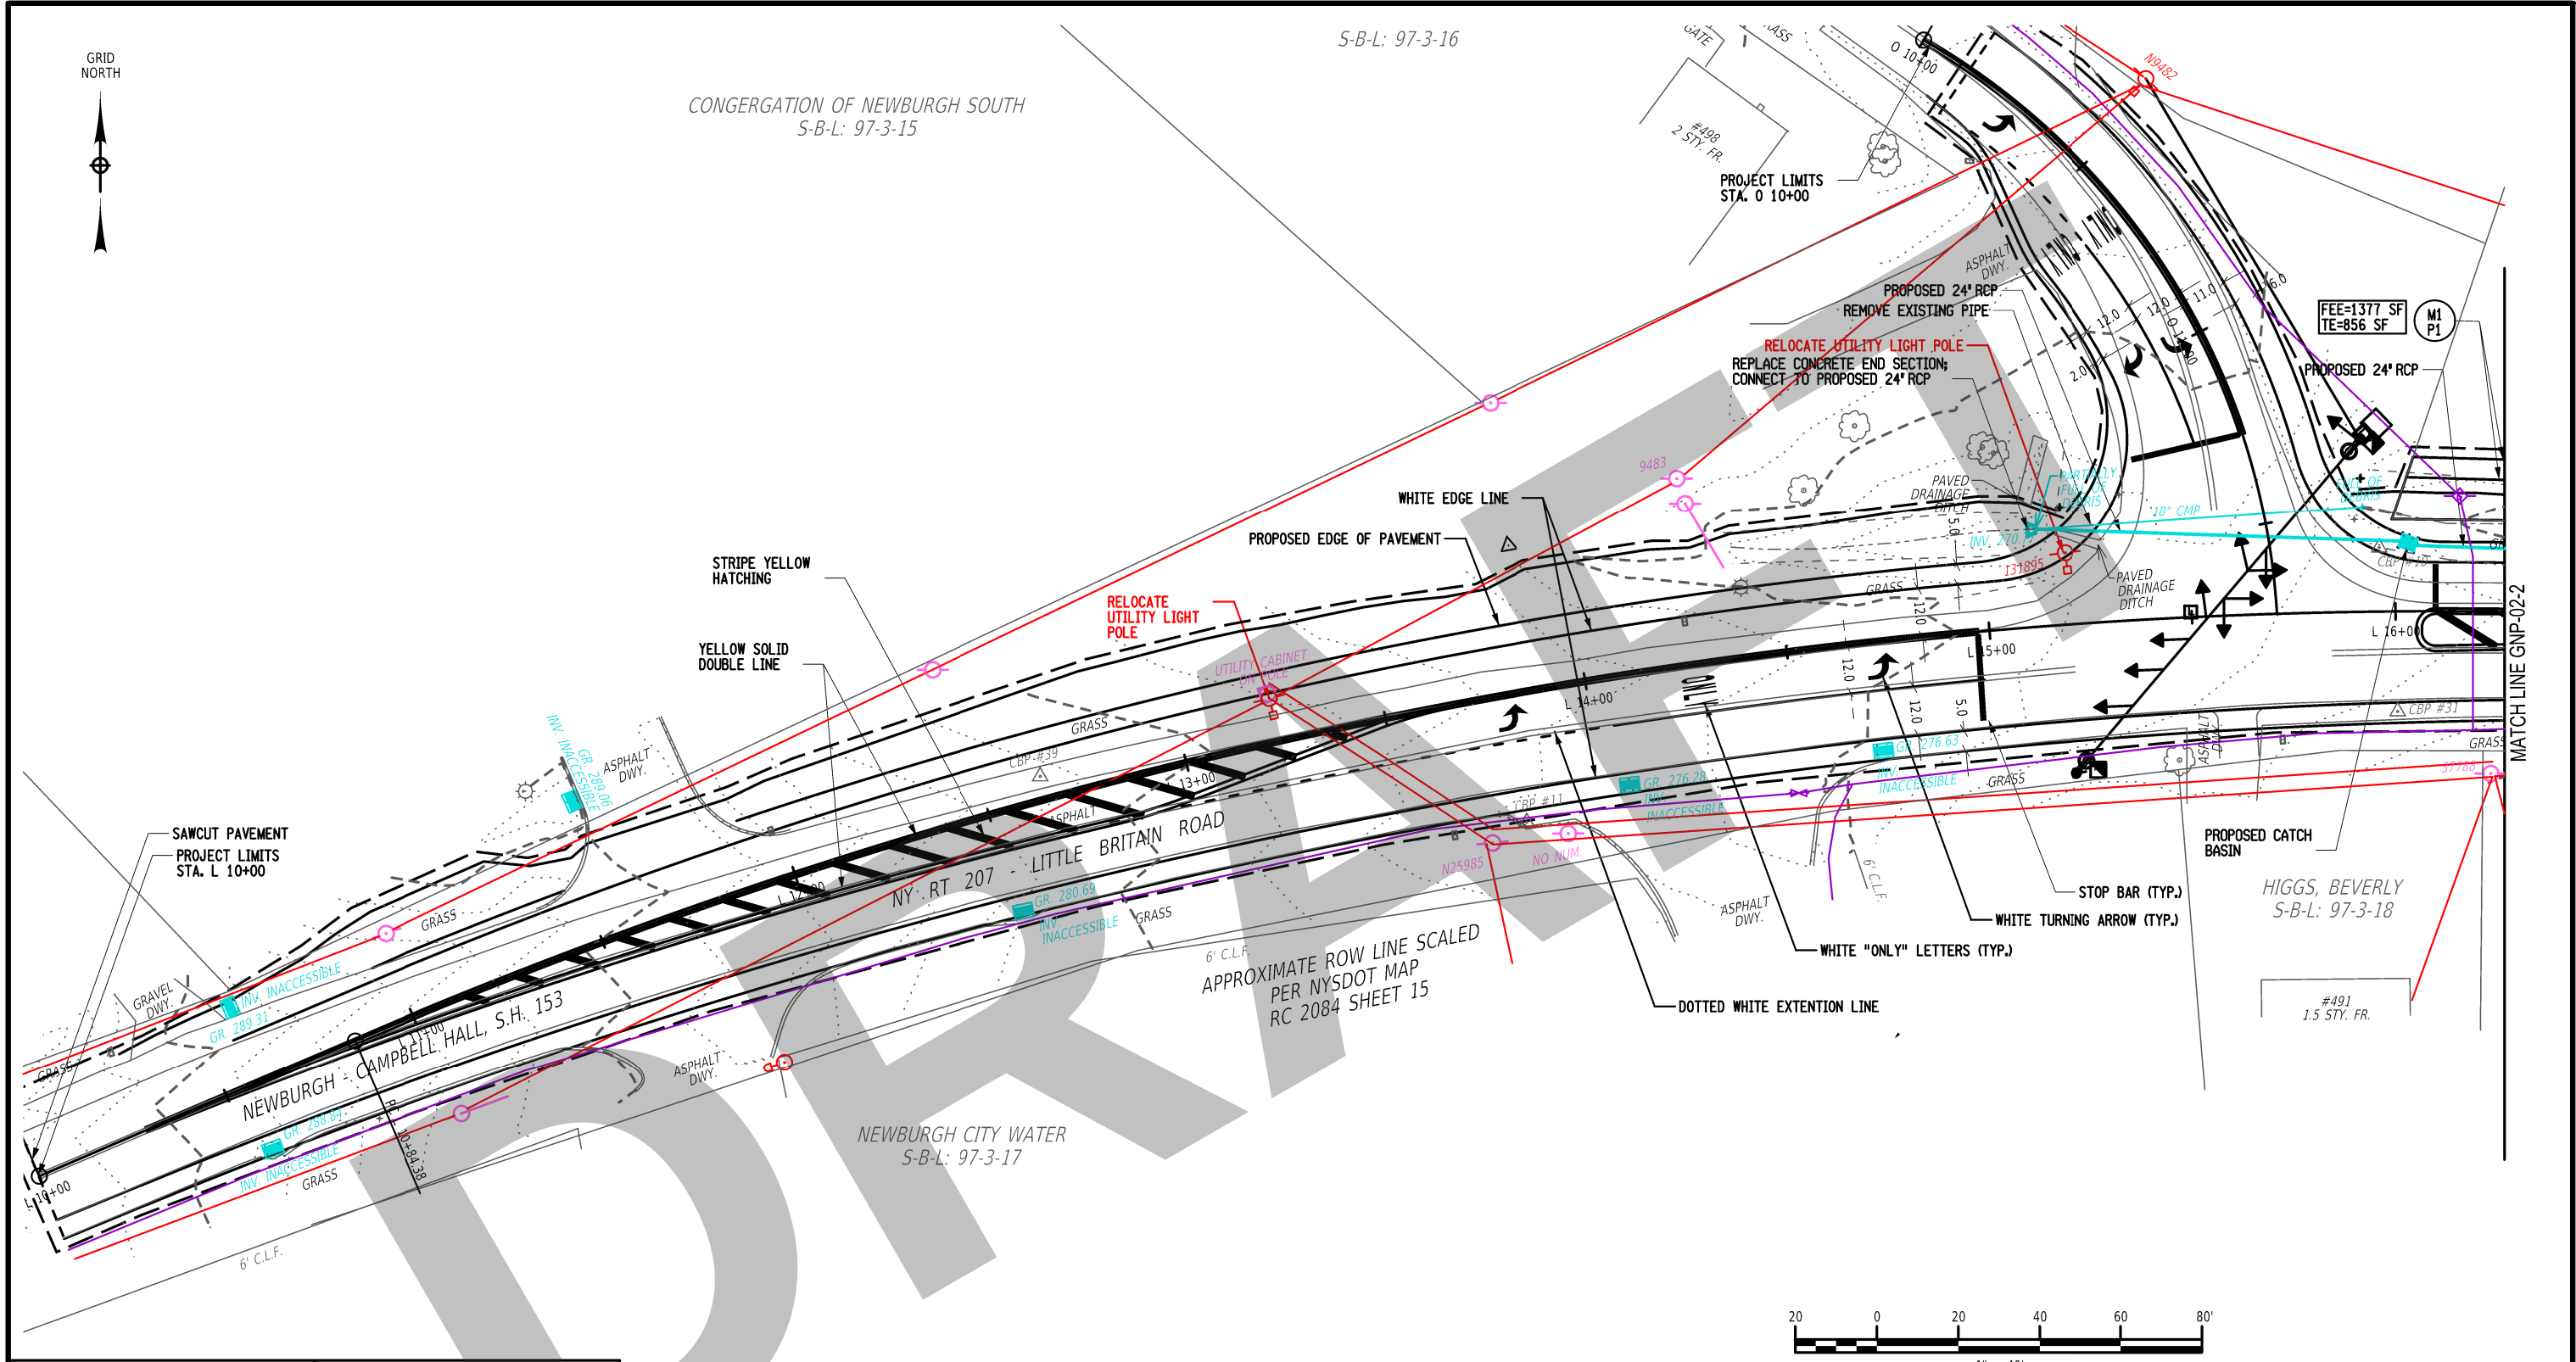

AFFIX SEAL: ON:	ALTERED BY: ON:

AS-BUILT REVISIONS DESCRIPTION OF ALTERATIONS:

ORANGE COUNTY INTERSECTION SIGNALIZATION	PIN
TOWN OF NEWBURGH	
COUNTY: ORANGE	REGION: 8


BRIDGES	CULVERTS

ALL DIMENSIONS IN ft UNLESS OTHERWISE NOTED
GENERAL PLAN
NYS ROUTE 207 & OLD LITTLE BRITAIN ROAD INTERSECTION IMPROVEMENTS

CONTRACT NUMBER D038231
DRAWING NO. GNP-02-1 SHEET NO.

IT IS A VIOLATION OF LAW FOR ANY PERSON, UNLESS THEY ARE ACTING UNDER THE DIRECTION OF A LICENSED PROFESSIONAL ENGINEER, ARCHITECT, LANDSCAPE ARCHITECT, OR LAND SURVEYOR, TO ALTER AN ITEM IN ANY WAY. IF AN ITEM BEARING THE STAMP OF A LICENSED PROFESSIONAL IS ALTERED, THE ALTERING ENGINEER, ARCHITECT, LANDSCAPE ARCHITECT, OR LAND SURVEYOR SHALL STAMP THE DOCUMENT AND INCLUDE THE NOTATION "ALTERED BY" FOLLOWED BY THEIR SIGNATURE, THE DATE OF SUCH ALTERATION, AND A SPECIFIC DESCRIPTION OF THE ALTERATION.



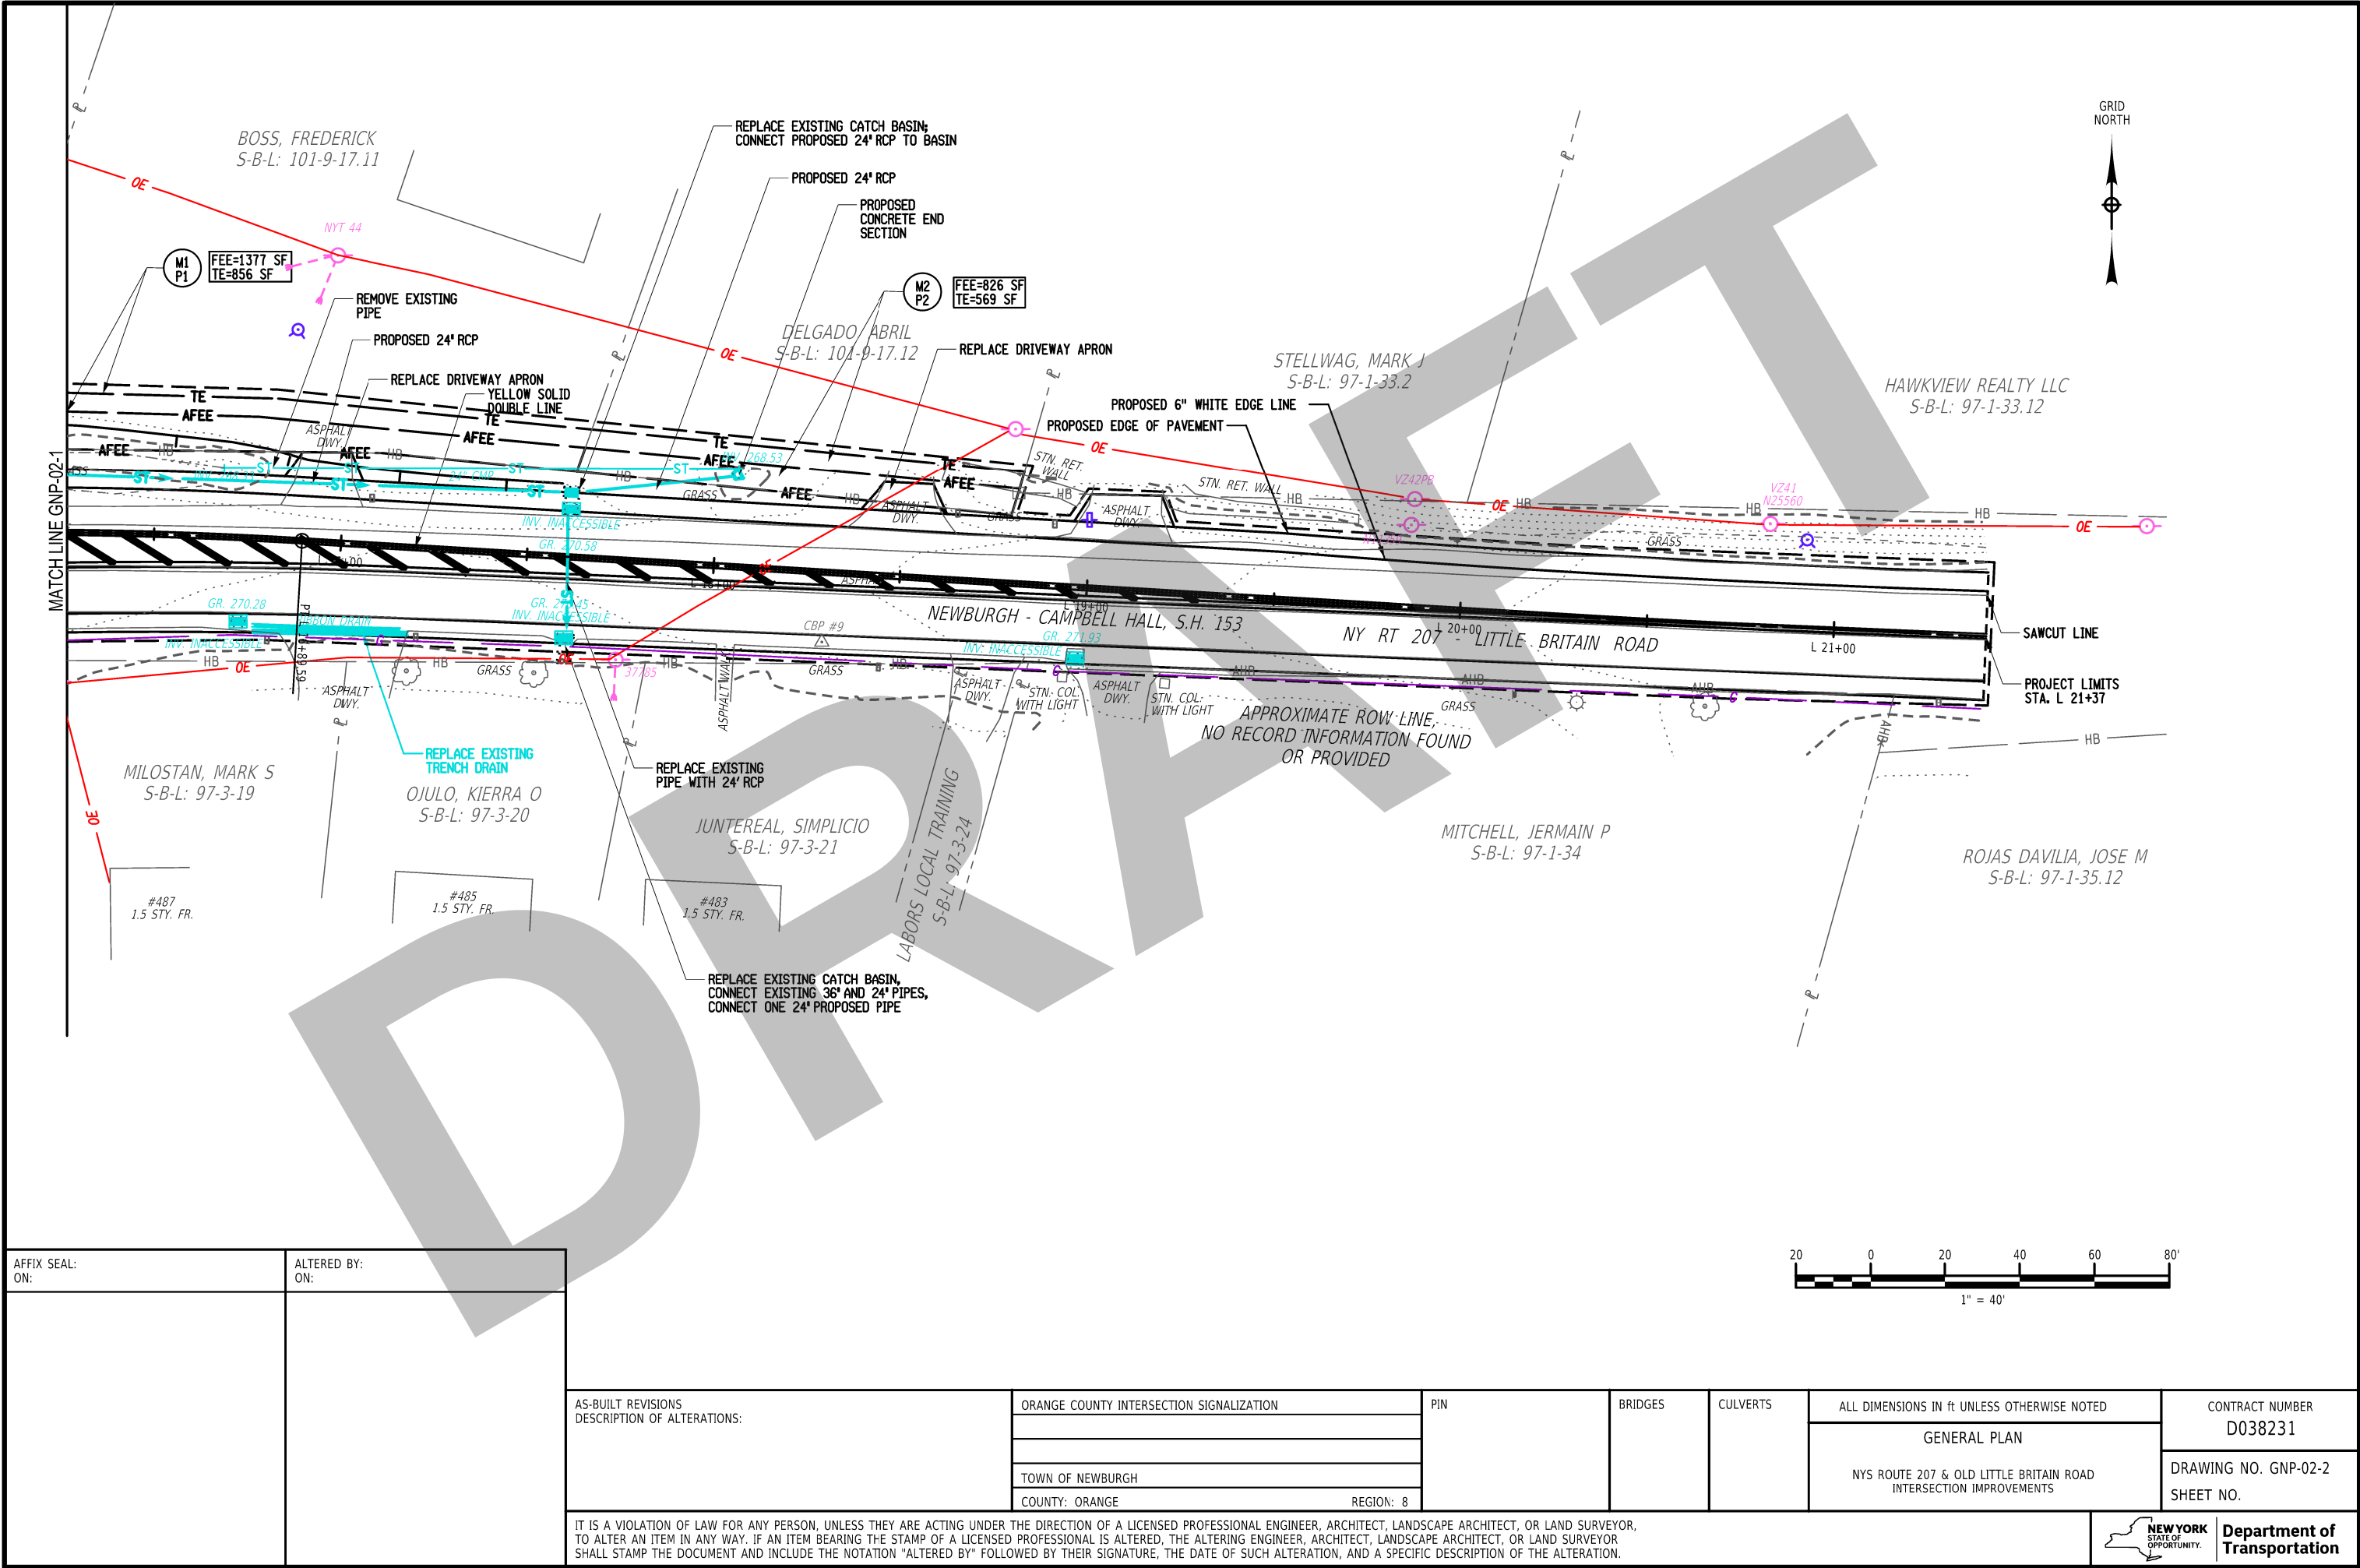

FILE NAME = DOCUMENT NAME
DATE/TIME = 26-MAR-2026 10:08
USER = iwhittaker

DESIGN SUPERVISOR B. FITZGERALD

JOB MANAGER L. SCHILLING

DESIGN R. RUELE

CHECK J. GORTON

DRAFTING R. RUELE

CHECK L. SCHILLING

PROJECT MANAGER L. SCHILLING

AFFIX SEAL: ON:	ALTERED BY: ON:

AS-BUILT REVISIONS DESCRIPTION OF ALTERATIONS:
TOWN OF NEWBURGH
COUNTY: ORANGE

ORANGE COUNTY INTERSECTION SIGNALIZATION
TOWN OF NEWBURGH
COUNTY: ORANGE

PIN	BRIDGES	CULVERTS	ALL DIMENSIONS IN ft UNLESS OTHERWISE NOTED	CONTRACT NUMBER D038231
			TYPICAL SECTIONS	DRAWING NO. TYP-02
			NYS ROUTE 207 & OLD LITTLE BRITAIN ROAD INTERSECTION IMPROVEMENTS	SHEET NO.

IT IS A VIOLATION OF LAW FOR ANY PERSON, UNLESS THEY ARE ACTING UNDER THE DIRECTION OF A LICENSED PROFESSIONAL ENGINEER, ARCHITECT, LANDSCAPE ARCHITECT, OR LAND SURVEYOR, TO ALTER AN ITEM IN ANY WAY. IF AN ITEM BEARING THE STAMP OF A LICENSED PROFESSIONAL IS ALTERED, THE ALTERING ENGINEER, ARCHITECT, LANDSCAPE ARCHITECT, OR LAND SURVEYOR SHALL STAMP THE DOCUMENT AND INCLUDE THE NOTATION "ALTERED BY" FOLLOWED BY THEIR SIGNATURE, THE DATE OF SUCH ALTERATION, AND A SPECIFIC DESCRIPTION OF THE ALTERATION.

 **Department of Transportation**

